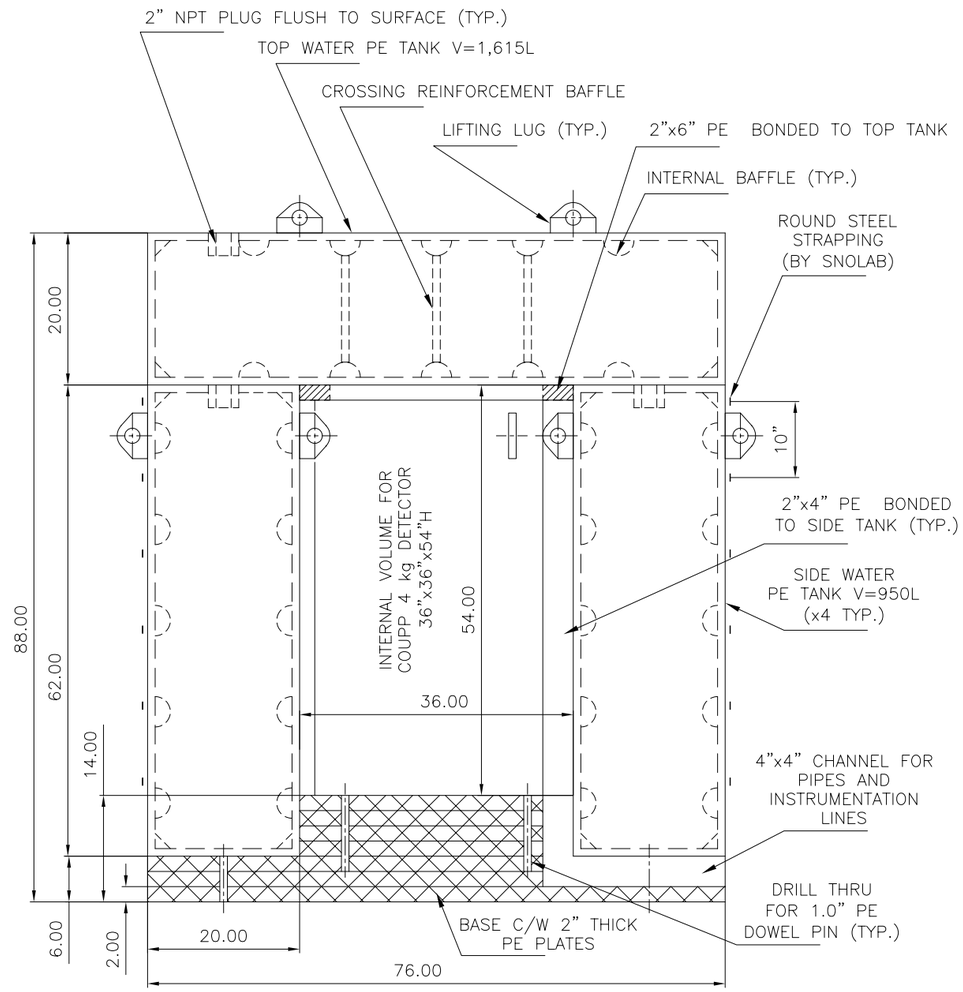

ELEVATION

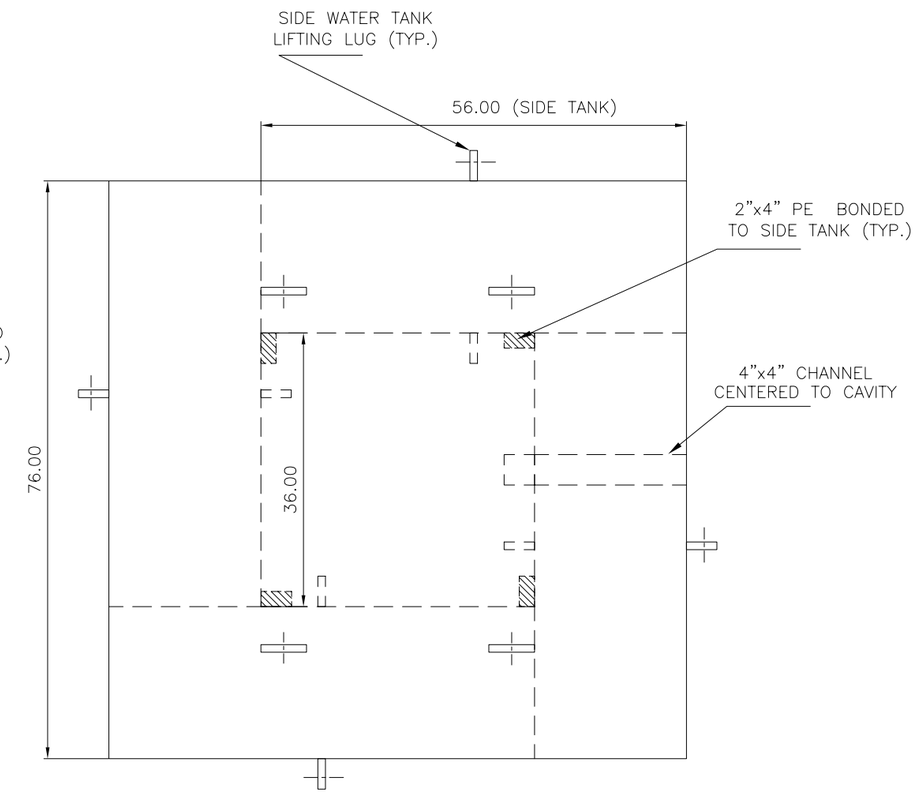

PLAN VIEW

NOTE:

1. TANKS SHALL BE COMPLETELY DRAINED PRIOR TO LIFTING

DRAWN OLEG LI	SUBMITTED	APPROVED
DATE	DATE	DATE

REFERENCE DRAWINGS

DO NOT SCALE

ISSUE	CHANGE	DATE

MATERIAL

FINISH

DRAWN OLEG LI | DATE APR. 26/10 | SUBMITD | APPD

TOL. FABRICATIONS +- 0.0625 U.N.O. MACHINED SURFACES +- 0.005 U.N.O. ANGLES +- 30' U.N.O.

SCALE 1:20

SNOLAB

ALL DIMENSIONS ARE IN IMPERIAL UNITS

SNOLAB
SUDBURY, ONTARIO, P3Y 1M3, CANADA

TITLE WATER SHIELDING CONCEPT FOR COUPP 4 kg DETECTOR

DRAWING NUMBER SLDO-UGL-SK-1206-01_Rev_C

SHEET OF