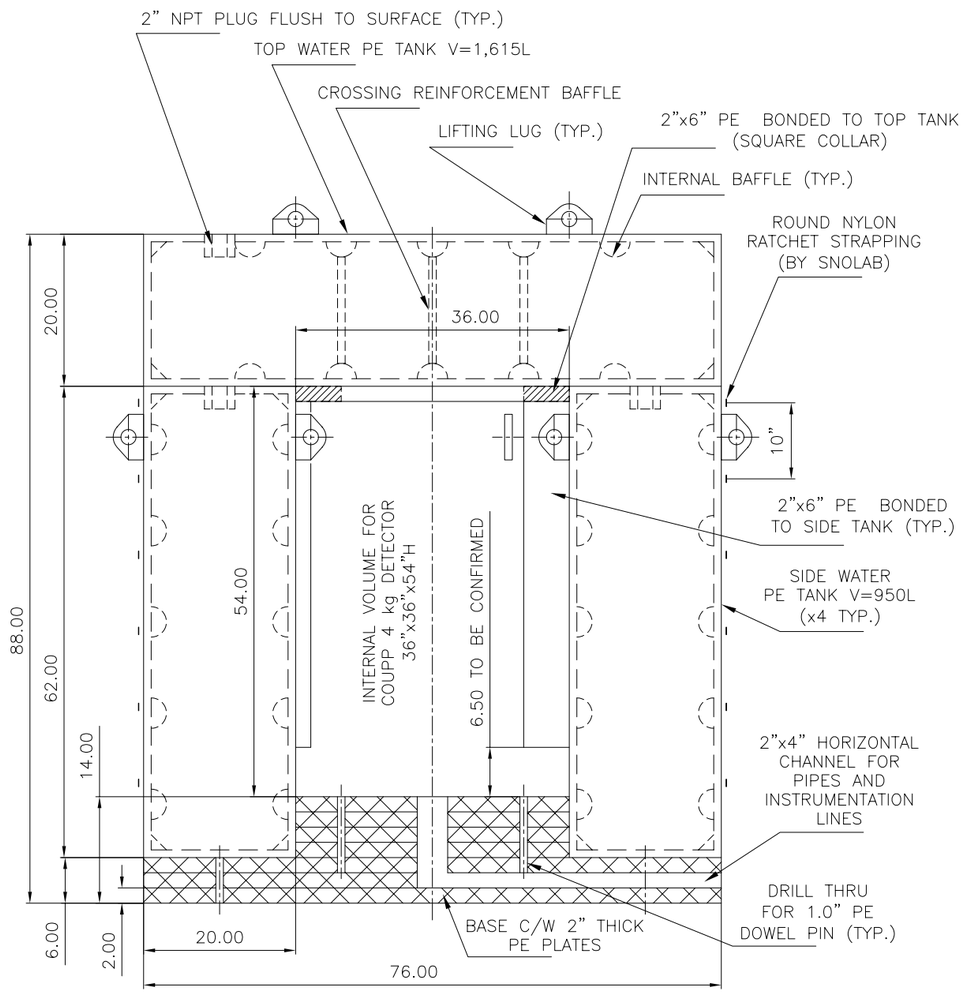

ELEVATION

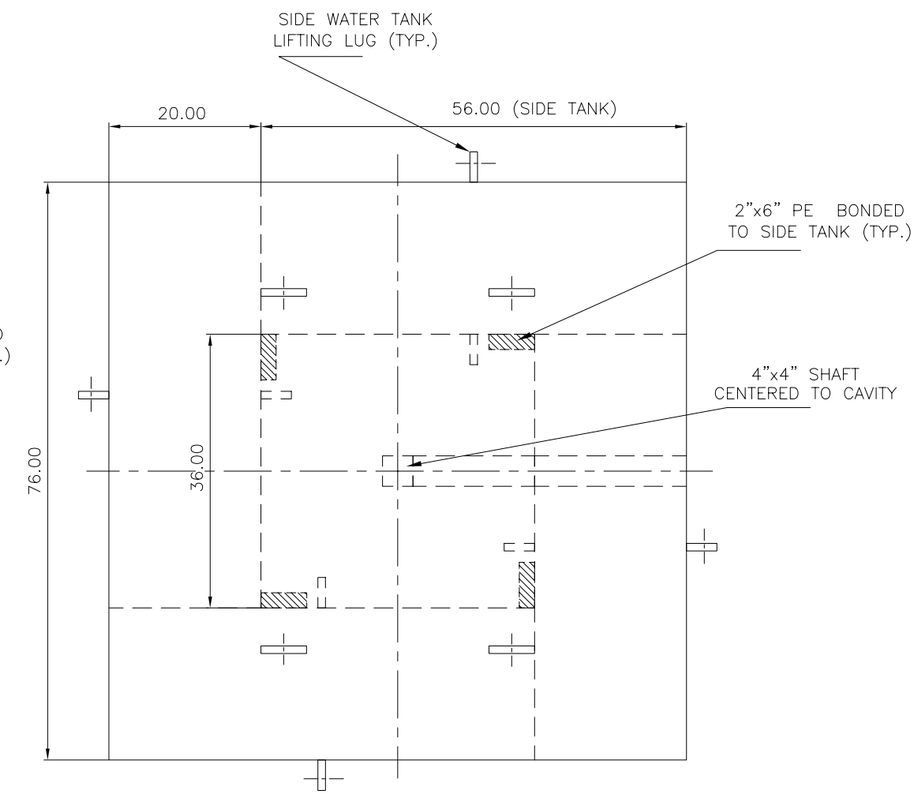

PLAN VIEW

NOTE:

1. TANKS SHALL BE COMPLETELY DRAINED PRIOR TO LIFTING

DRAWN OLEG LI	SUBMITTED	APPROVED
DATE	DATE	DATE

DO NOT SCALE

REFERENCE DRAWINGS

ISSUE	CHANGE	DATE

MATERIAL				FINISH
DRAWN OLEG LI	DATE APR. 26/10	SUBMITD	APPD	TOL. FABRICATIONS +- 0.0625 U.N.O. MACHINED SURFACES +- 0.005 U.N.O. ANGLES +- 30' U.N.O. — SCALE 1:20
SNOLAB		ALL DIMENSIONS ARE IN IMPERIAL UNITS		SNOLAB SUDBURY, ONTARIO, P3Y 1M3, CANADA
TITLE WATER SHIELDING CONCEPT FOR COUPP 4 kg DETECTOR				DRAWING NUMBER SLDO-UGL-SK-1206-01_Rev_D — SHEET OF